

JOINERY SYSTEMS + AI

Shop drawings | Estimating | Workflow
Capability Sample
joinsolve.com.au

PROJECT INFORMATION

Project Name:	AI Capability Sample
Location:	Not Project Specific
Sheet Title:	As Shown
Status:	Demonstration Only
Revision:	A
Date:	09/09/2026
Scale:	As Shown @ A3

KITCHEN FINISHES & HARDWARE SCHEDULE

EXTERNAL FINISHES

- Finish 1: Laminex Black AbsoluteMatte, melamine, code 410133
- Finish 2: Polytec Black Woodmatt, code 11151
- Feature battens: Polytec Steccawood 31 x 31
- Internal carcasses: Classic White melamine.

HANDLES / OPENING

- Livorno appliance pull M6169.305.MBL, matt black, to integrated appliance doors.
- Livorno Collection pull M3163.320.MBL, 320mm, matt black, to selected doors/drawers.
- Remaining nominated fronts sharknose detail.

HARDWARE / SPECIALS


- Hafele AltoSlim soft-close drawers.
- Gollinucci 450CW 50L soft-close pull-out bin or equivalent.
- Hawa Concepta III allowance to double pocket/retractable pantry doors.
- Integrated dishwasher front to Bosch SMV4HTX01A.
- Integrated fridge/freezer fronts to 2 x Bosch KIN66AD30A.
- Allow clearances for 2 x Bosch HBG7741B1A ovens and Bosch BFL553MB1A microwave.
- LED preparation/routing where shown.

RFIs


- C-K02 overall dimension string currently 81mm short.
- Confirm which fronts receive Livorno pulls versus sharknose.
- Confirm final Hawa Concepta hardware set.

GENERAL NOTES / HARDWARE BASIS


- Internal carcasses 16mm Classic White melamine.
- Drawers Hafele AltoSlim soft-close.
- Concealed soft-close hinges to company standard unless special hinge required.
- Benchtops and stone splashbacks excluded unless specifically noted.

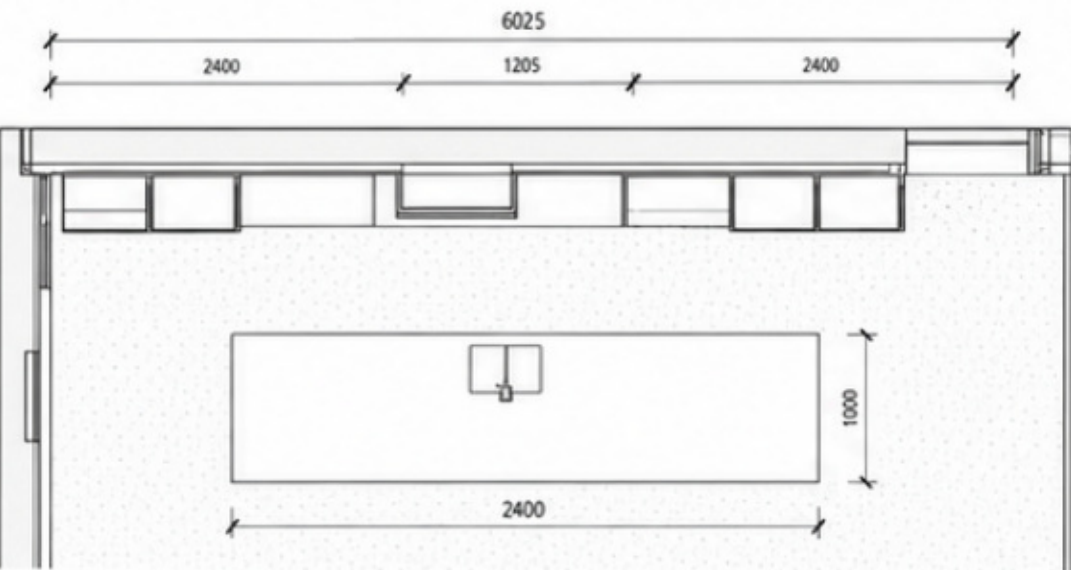


1 PLAN - KITCHEN
1 : 50

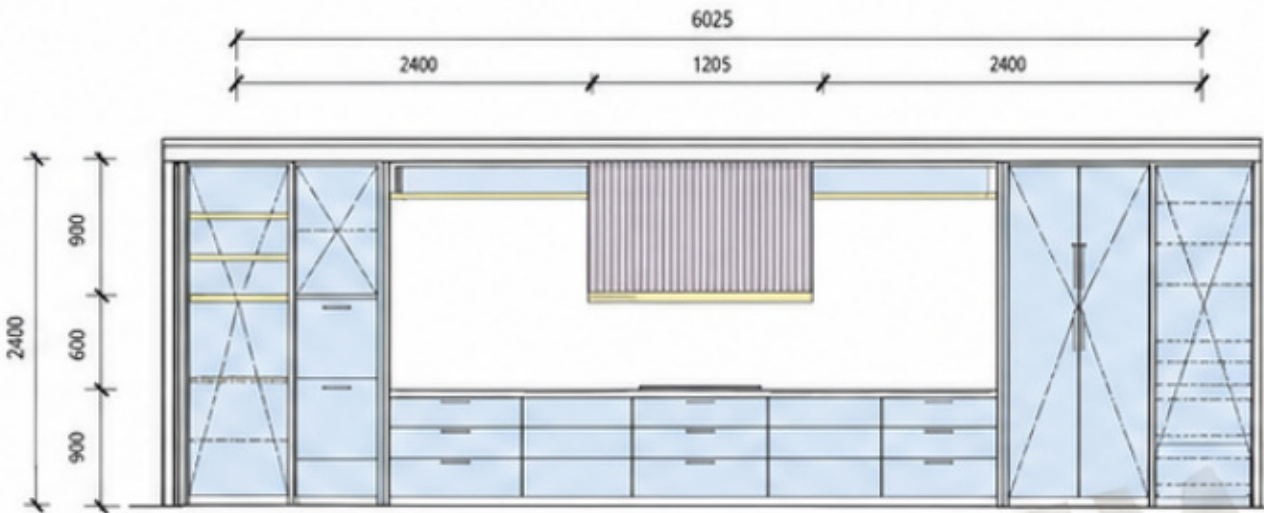


2 ELEVATION 1 - MAIN KITCHEN
1 : 50

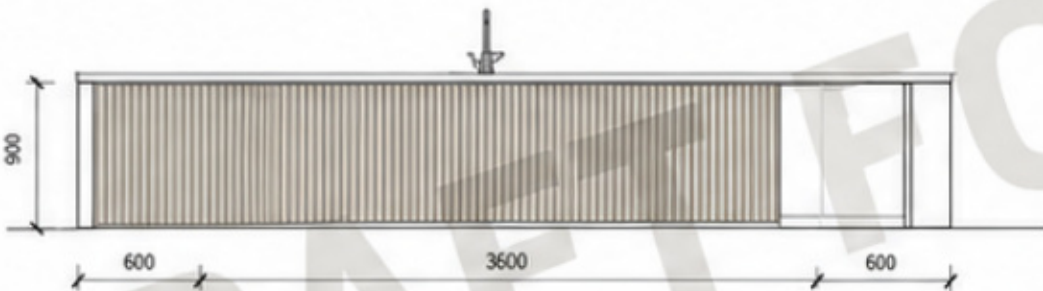


3 ELEVATION 2 - ISLAND (FRONT)
1 : 50

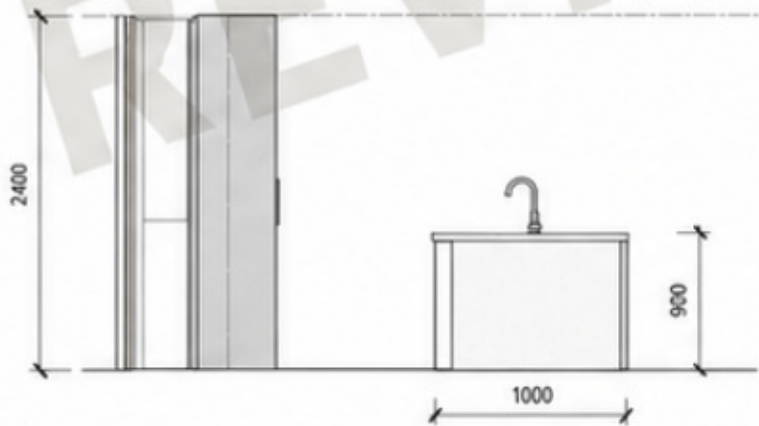

4 ELEVATION 3 - END ELEVATION
1 : 50

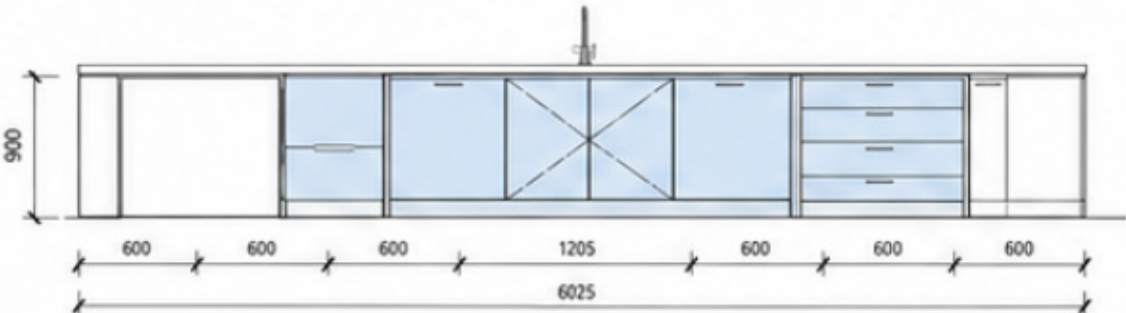

5 ELEVATION 4 - BACK OF ISLAND
1 : 50

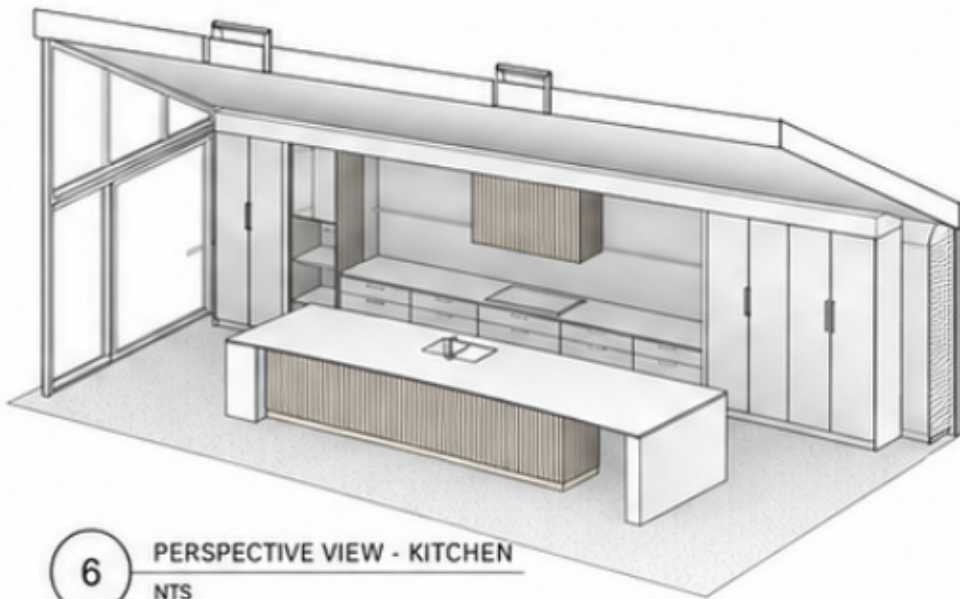

6 PERSPECTIVE VIEW - KITCHEN
NTS

GENERIC DEMONSTRATION DRAWING - NOT FOR CONSTRUCTION OR MANUFACTURE

LAUNDRY JOINERY SHOP DRAWINGS

AI JOINERY DRAWING CAPABILITY SAMPLE | GENERIC DEMONSTRATION SET

AI-ASSISTED JOINERY DOCUMENTATION
DEMONSTRATION ONLY

JOINSOLVE

JOINERY SYSTEMS + AI

Shop drawings | Estimating | Workflow
Capability Sample
joinsolve.com.au

PROJECT INFORMATION


Project Name:	AI Capability Sample
Location:	Not Project Specific
Sheet Title:	As Shown
Status:	Demonstration Only
Revision:	A
Date:	09/09/2026
Scale:	As Shown @ A3
Scale:	As Shown @ A3

LAUNDRY FINISHES & HARDWARE SCHEDULE


- EXTERNAL FINISHES
- Polytec Black Woodmatt.
 - Polytec Boston Oak Woodmatt.
 - Internal carcasses: Classic White melamine.
- HANDLES / OPENING
- Sharknose where nominated.
 - Push-to-open to nominated cabinetry.
- HARDWARE / SPECIALS
- Hafele AltoSlim soft-close drawers.
 - Hafele Ova wardrobe / hanging rail 801.90.342 black powder-coated aluminium.
 - Dog crate insert Arrow Metal Woven Wire Mesh WOBANT-2009 Antique Brass.
 - Sink: Hana 68402ASGM PVD Gunmetal.
 - Mixer: Caroma Liano II 96380GM56AF Gunmetal.
 - LED preparation where shown.
- GENERAL BASIS
- Internal carcasses 16mm Classic White melamine.
 - Concealed soft-close hinges to company standard unless specifically noted.
 - Benchtops excluded unless noted.




1 PLAN - LAUNDRY
1 : 50

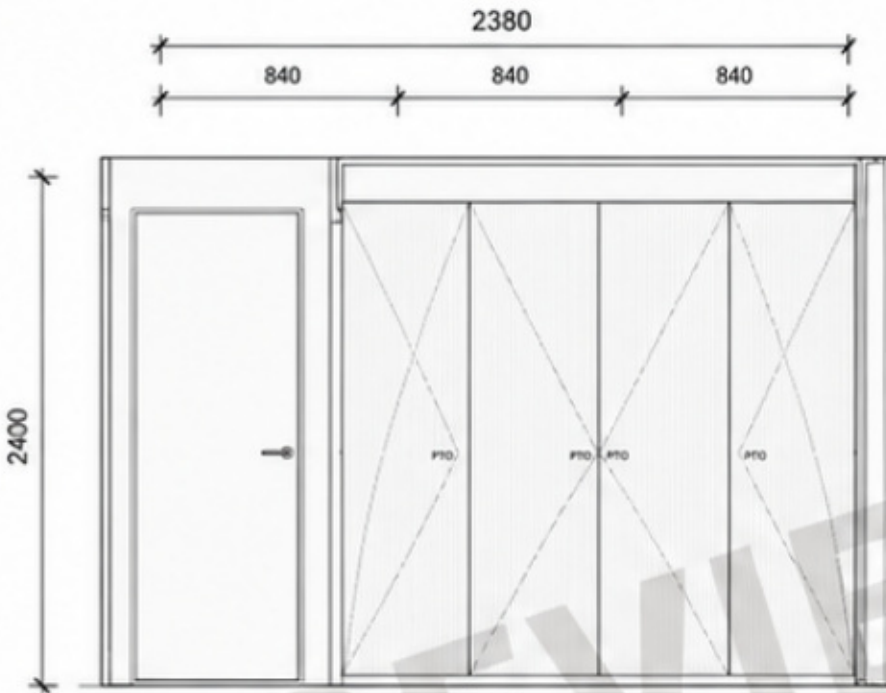

2 ELEVATION 1 - TALL STORAGE
1 : 50

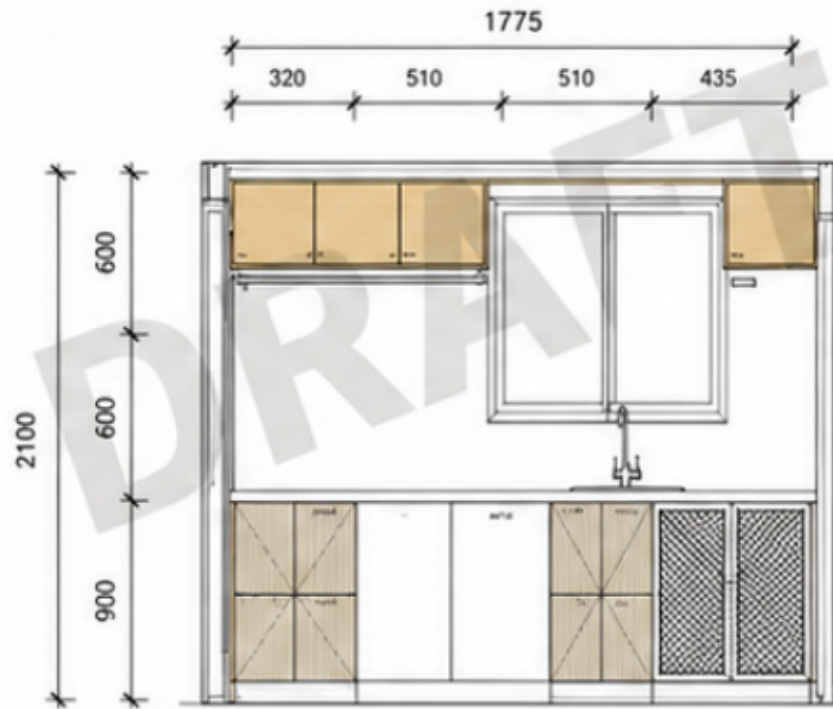

3 ELEVATION 2 - SINK / DOG CRATE
1 : 50

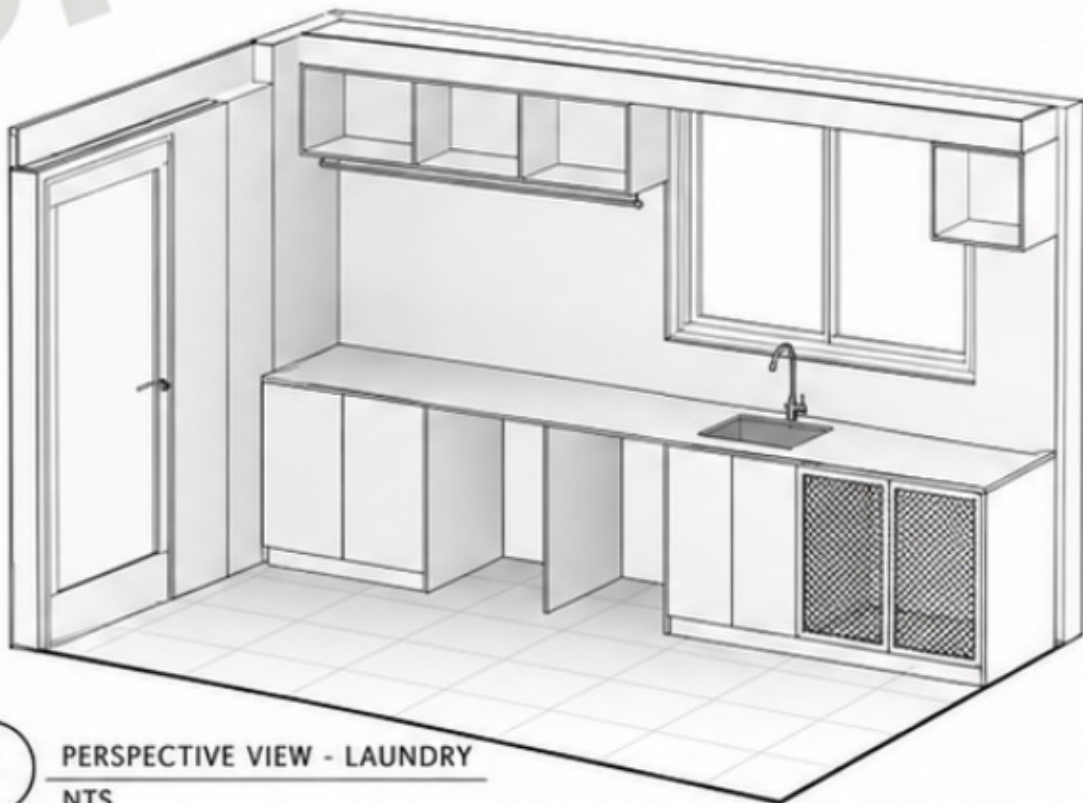

4 PERSPECTIVE VIEW - LAUNDRY
NTS

GENERIC DEMONSTRATION DRAWING - NOT FOR CONSTRUCTION OR MANUFACTURE

CLIENT APPROVAL

Name: _____
Signature: _____ Date: _____


MUDROOM JOINERY



1 PLAN - MUDROOM
1 : 50



2 ELEVATION 1 - MUDROOM
1 : 50

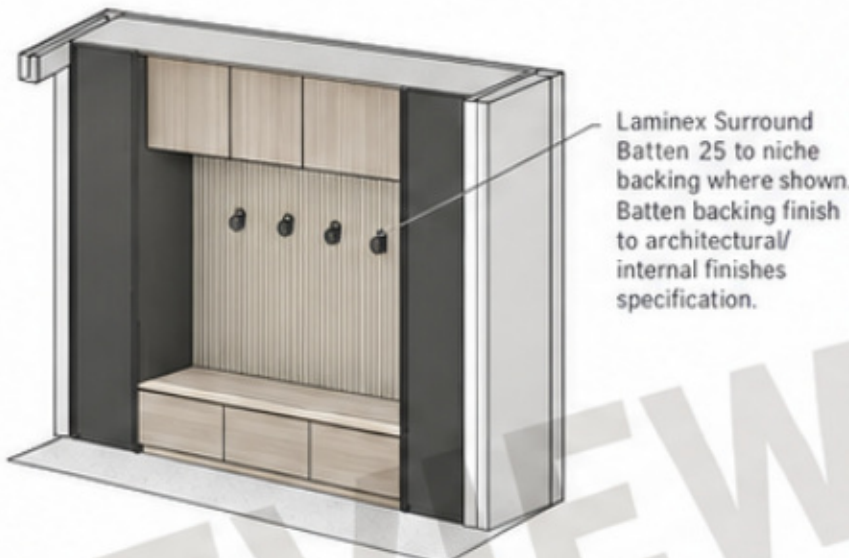

3 PERSPECTIVE VIEW - MUDROOM
NTS

JOINERY SYSTEMS + AI

Shop drawings | Estimating | Workflow
Capability Sample
joinsolve.com.au

PROJECT INFORMATION

Project Name:	AI Capability Sample
Location:	Not Project Specific
Sheet Title:	As Shown
Status:	Demonstration Only
Revision:	A
Date:	09/09/2026
Scale:	As Shown @ A3


MUDROOM JOINERY SCHEDULE

- EXTERNAL FINISHES**
- Polytec Black Woodmatt.
 - Polytec Boston Oak Woodmatt.
- INTERNAL FINISHES**
- Classic White melamine.
- OPENING**
- Push-to-open.
- HARDWARE / SPECIALS**
- Hafele AltoSlim soft-close drawers.
 - 4 x Zone Denmark A-Double Hooks, code 11871 Black Matte.
 - Laminex Surround Batten 25 to niche backing where shown.
 - Batten backing paint finish to architectural/ internal finishes specification.
 - LED preparation to niche where shown.

MEDIA KITCHENETTE JOINERY SCHEDULE

- EXTERNAL FINISHES**
- Polytec Black Woodmatt.
 - Polytec Boston Oak Woodmatt.
- INTERNAL FINISHES**
- Classic White melamine.
- HANDLES**
- Sharknose.
- HARDWARE / SPECIALS**
- Hafele AltoSlim soft-close drawers.
 - Gollinucci 450CW 50L soft-close pull-out bin or equivalent.
 - Schmick SK198D-B-HD underbench bar fridge cavity.
 - Hana 68402ASGM sink.
 - Caroma Liano II 96380GM56AF mixer.
 - LED preparation to floating shelves where shown.


MEDIA KITCHENETTE JOINERY

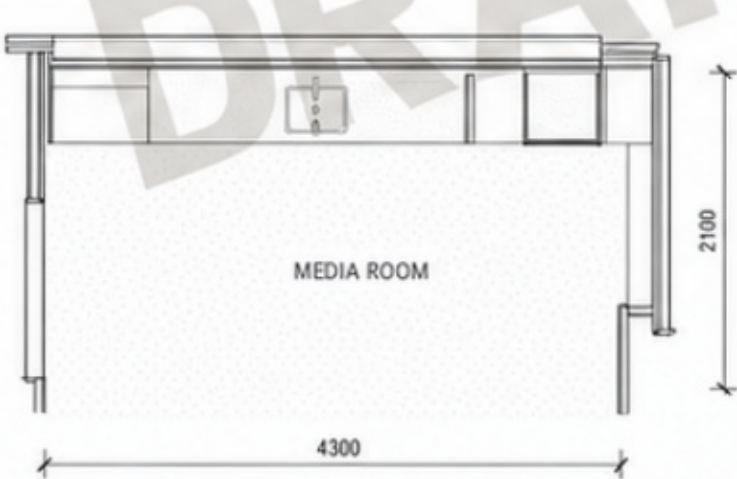

4 PLAN - MEDIA KITCHENETTE
1 : 50




5 ELEVATION 1 - MEDIA KITCHENETTE
1 : 50

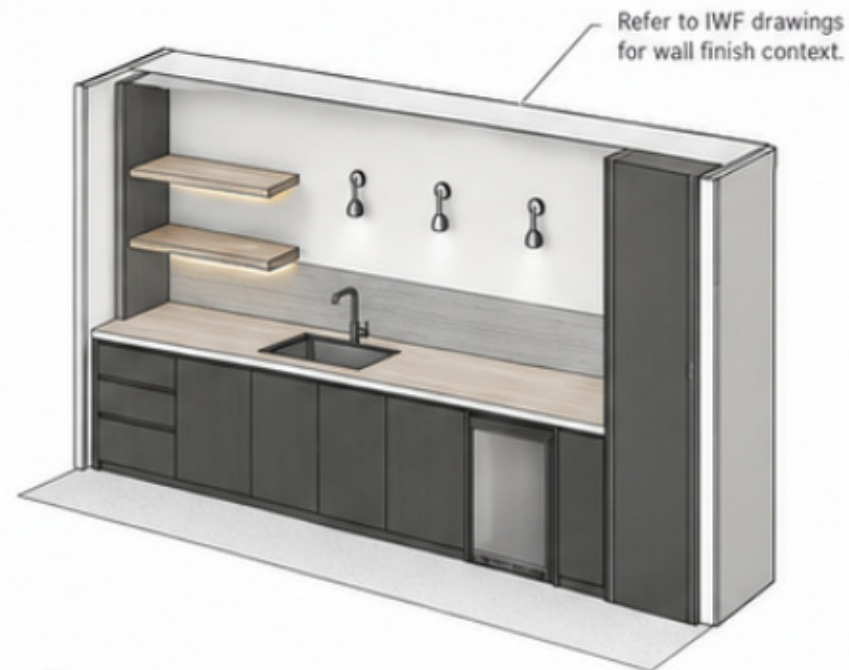


6 PERSPECTIVE VIEW - MEDIA KITCHENETTE
NTS


LIVING JOINERY

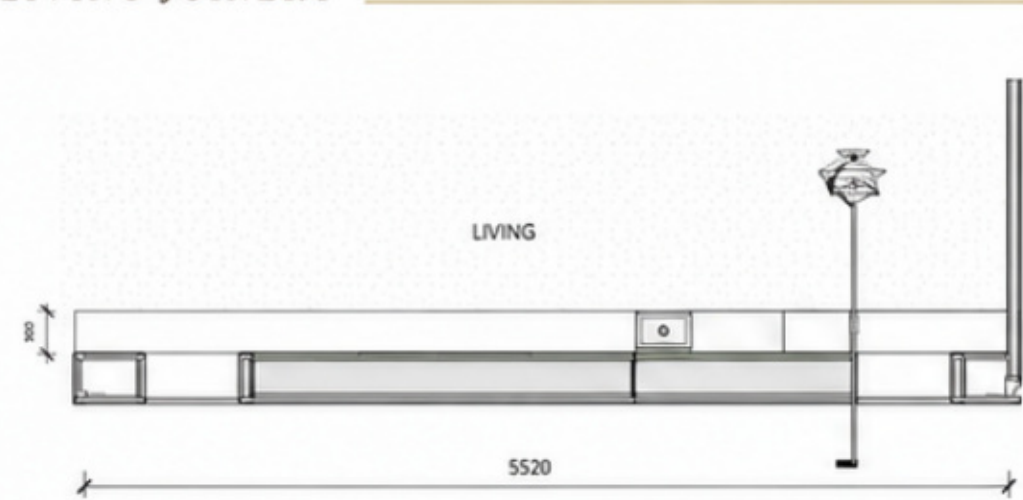

1 PLAN - LIVING JOINERY
1 : 50

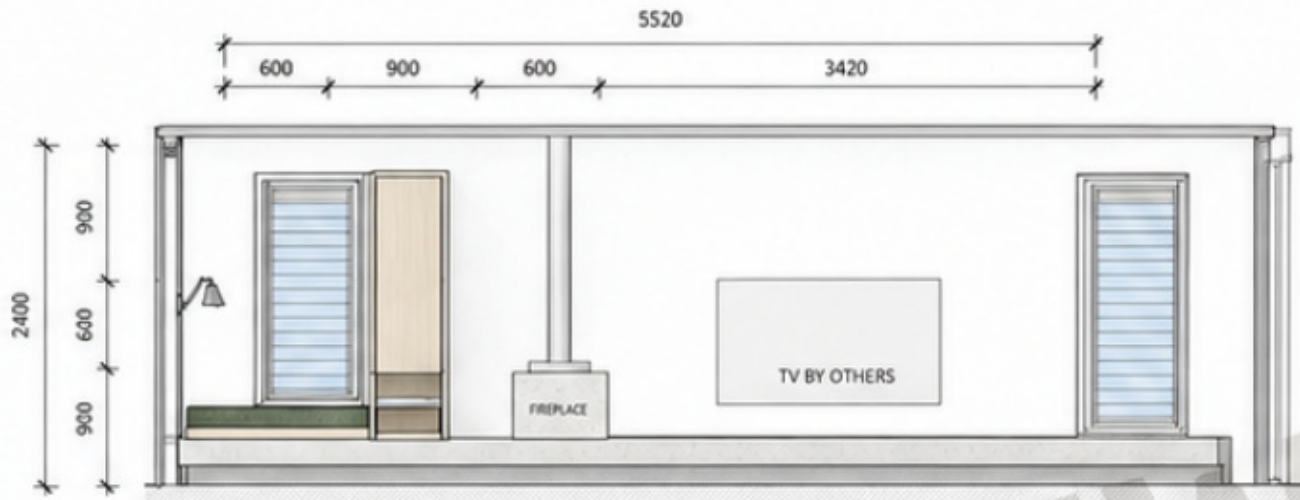

2 ELEVATION 1 - LIVING JOINERY
1 : 50

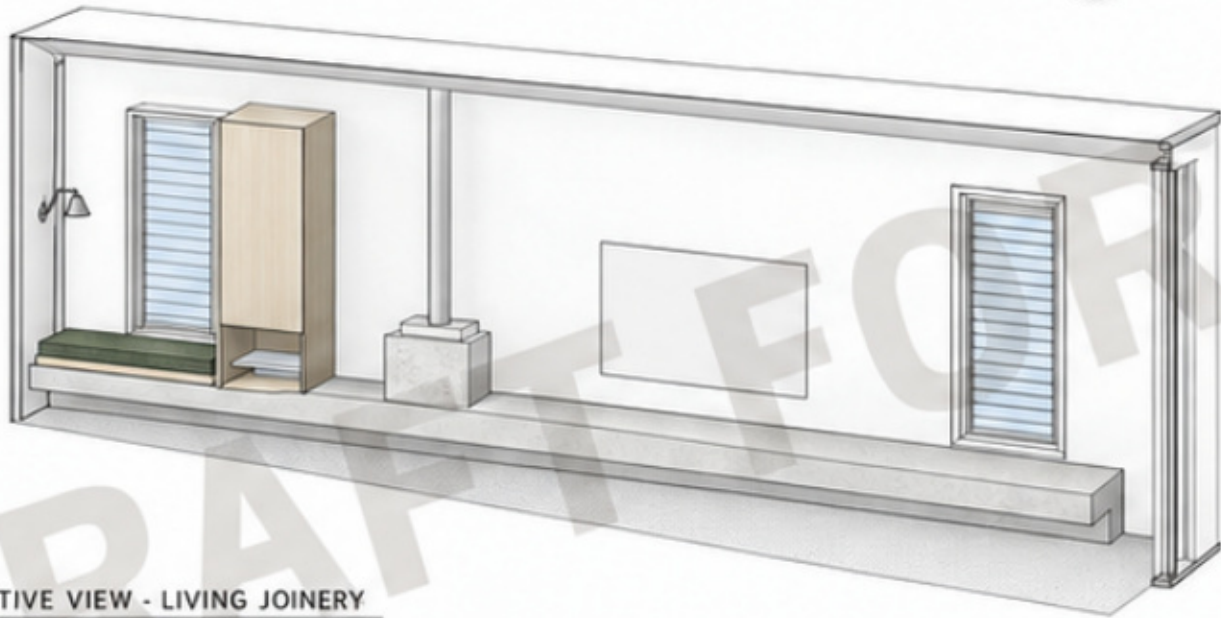


3 PERSPECTIVE VIEW - LIVING JOINERY
NTS


LIVING JOINERY SCHEDULE

- EXTERNAL FINISH**
- Laminex Black AbsoluteMatte Compact Laminate.
- INTERNAL CARCASS / SUPPORT CABINETRY**
- Classic White melamine where enclosed.
- HARDWARE / OPENING**
- No specific cabinetry handle nominated.
 - Open shelving, wood-store and seat arrangement as detailed.
 - Standard concealed hardware only where doors are required.
- SPECIALS**
- Upholstered seat cushion Wortley Galaxy Fern Green.
 - Formed concrete hearth/base by builder.
 - Modica 600 fireplace by others.
- RFIs**
- Confirm handle / opening treatment for enclosed Living fronts.
 - Confirm shelving unit width, current working takeoff 1650mm.

OFFICE JOINERY

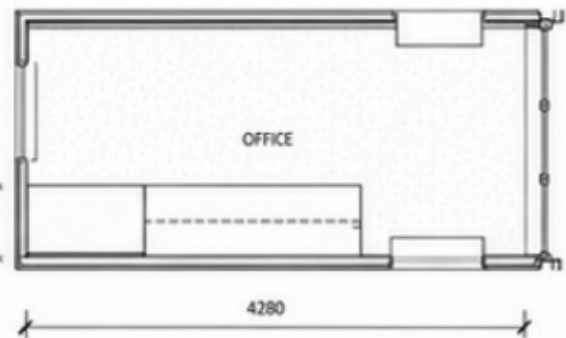

4 PLAN - OFFICE JOINERY
1 : 50

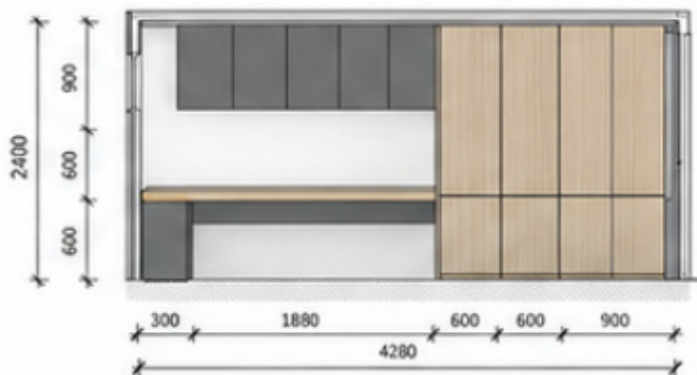

5 ELEVATION 1 - OFFICE JOINERY
1 : 50



6 PERSPECTIVE VIEW - OFFICE JOINERY
NTS

OFFICE JOINERY SCHEDULE

- EXTERNAL FINISHES**
- Finish 1: Laminex Black AbsoluteMatte melamine, code 410133.
 - Finish 2: Polytec Boston Oak Woodmatt.
- INTERNAL CARCASSES**
- Classic White melamine.
- OPENING**
- Push-to-open.
- HARDWARE**
- Hafele AltoSlim soft-close drawers.
 - Standard concealed soft-close hinges.
 - LED preparation under overhead cabinetry where shown.
- RFI**
- CAB legend shows Black Woodmatt / Boston Oak, but selections schedule shows Black AbsoluteMatte / Boston Oak. Current sheet follows selections schedule. Confirm before release.

JOINERY SYSTEMS + AI

Shop drawings | Estimating | Workflow
Capability Sample
joinsolve.com.au

PROJECT INFORMATION

Project Name:	AI Capability Sample
Location:	Not Project Specific
Sheet Title:	As Shown
Status:	Demonstration Only
Revision:	A
Date:	09/09/2026
Scale:	As Shown @ A3

SAMPLE DRAWING NOTE

This sheet is part of a generic AI joinery documentation sample.

No client, site or builder identity is associated with this set.

MASTER WIR JOINERY SHOP DRAWINGS

AI JOINERY DRAWING CAPABILITY SAMPLE | GENERIC DEMONSTRATION SET

AI-ASSISTED JOINERY DOCUMENTATION
DEMONSTRATION ONLY

JOINSOLVE

JOINERY SYSTEMS + AI

Shop drawings | Estimating | Workflow
Capability Sample
joinsolve.com.au

PROJECT INFORMATION

Project Name:	AI Capability Sample
Location:	Not Project Specific
Sheet Title:	As Shown
Status:	Demonstration Only
Revision:	A
Date:	09/09/2026
Scale:	As Shown @ A3

Scale: AS SHOWN @ A3

JOINERY FINISHES & HARDWARE SCHEDULE

EXTERNAL FINISHES

- Finish 1: Laminex Black AbsoluteMatte melamine, code 410133
- Finish 2: Polytec Boston Oak Woodmatt
- Internal carcasses: Classic White melamine.

HANDLES


- Touch Handles Livorno Collection 320mm Matt Black.
- Sharknose handles to nominated fronts.

HARDWARE / SPECIALS


- Hafele AltoSlim soft-close drawers.
- Hafele Ova wardrobe rail 801.90.342 black powder-coated aluminium.
- Glass inserts to WIR island bench, glass type/details TBC.
- LED preparation to robe runs and island where shown.

GENERAL NOTES / HARDWARE BASIS


- Concealed soft-close hinges to company standard unless special hinge required.

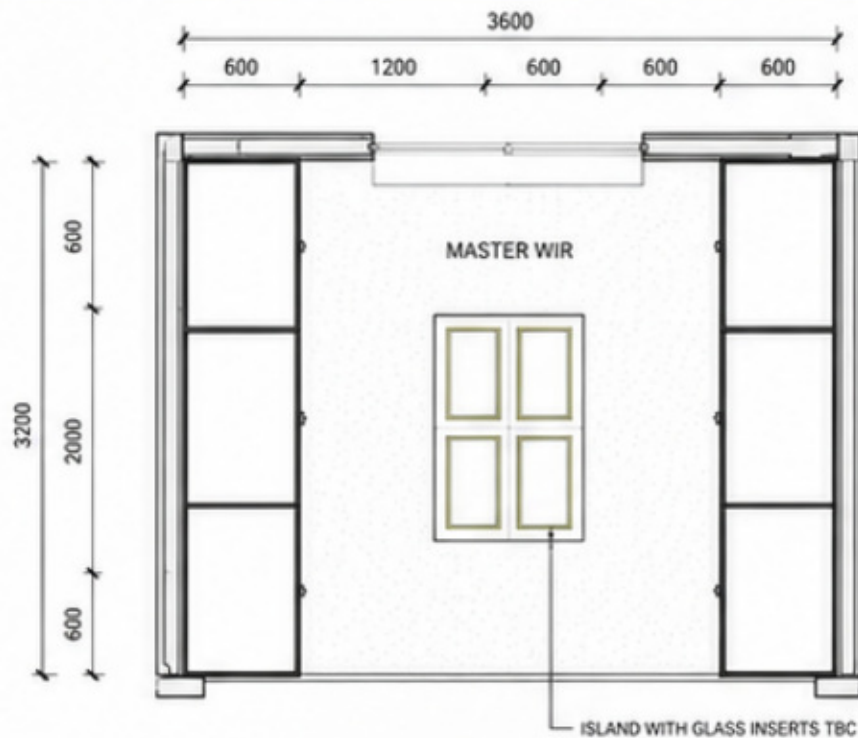


1 PLAN - MASTER WIR
1 : 50

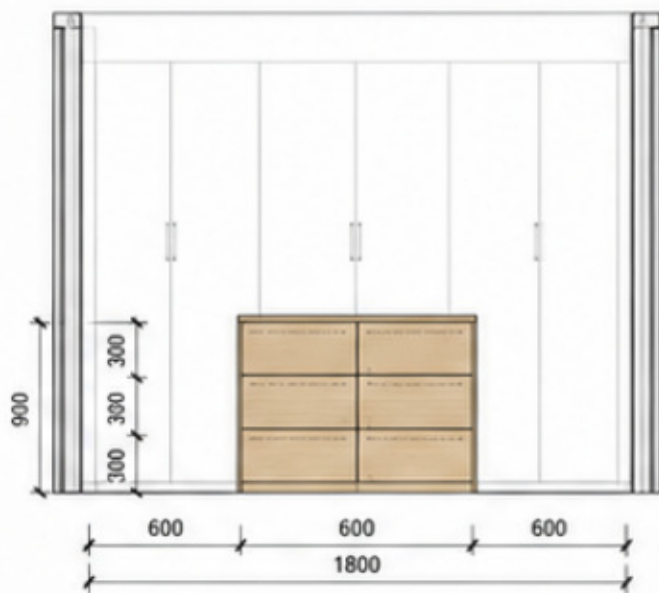


2 ELEVATION 1 - FRONT (ISLAND)
1 : 50

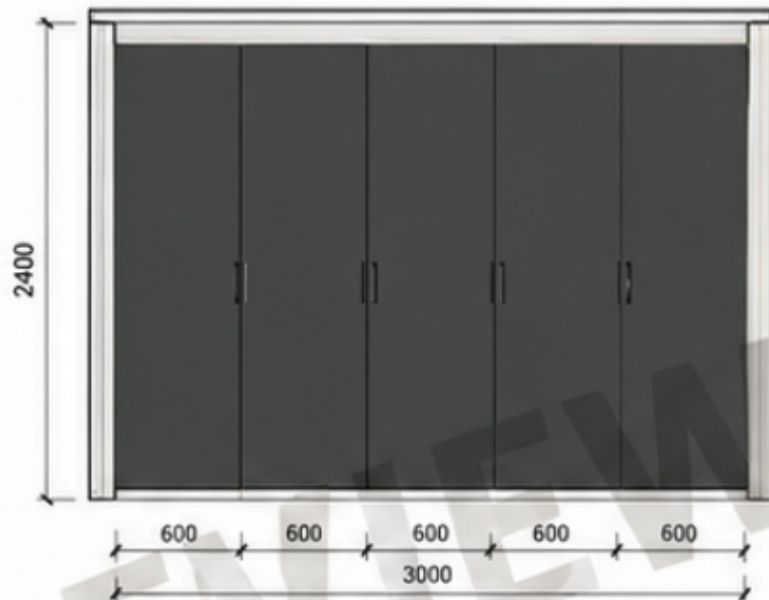

3 ELEVATION 2 - NORTH ROBE RUN
1 : 50

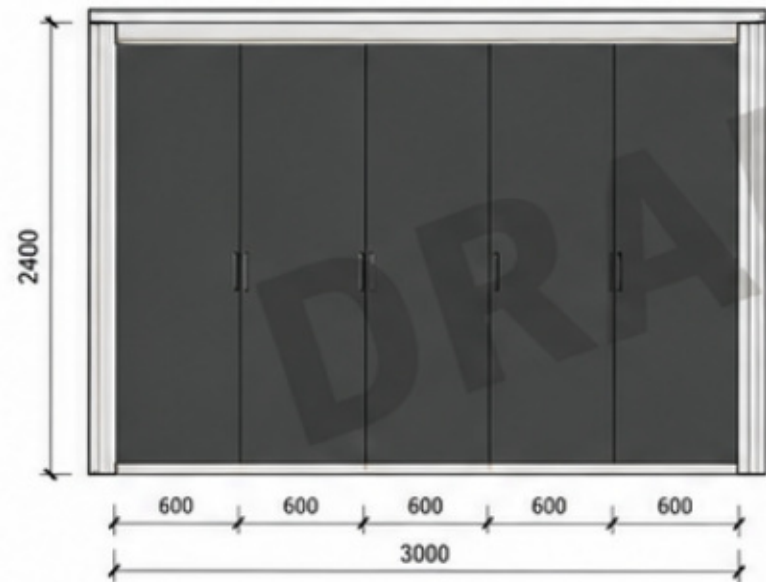

4 ELEVATION 3 - SOUTH ROBE RUN
1 : 50

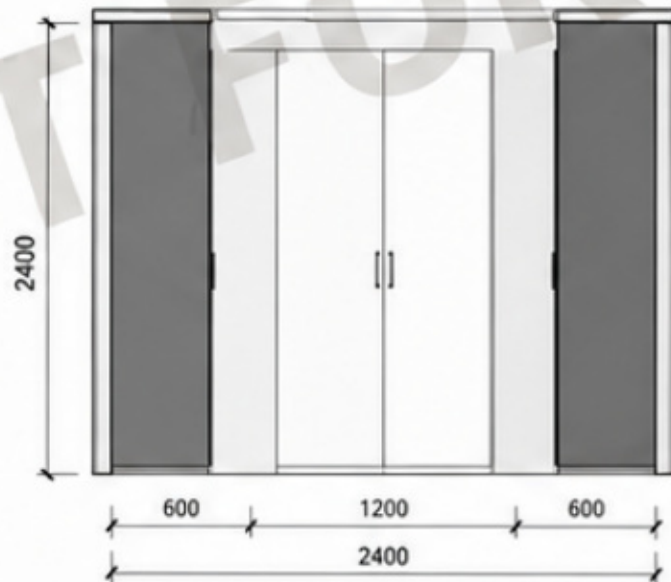

5 ELEVATION 4 - END ELEVATION
1 : 50






6 PERSPECTIVE VIEW 1 - ENTRY VIEW
NTS



7 PERSPECTIVE VIEW 2 - REAR VIEW
NTS

GENERIC DEMONSTRATION DRAWING - NOT FOR CONSTRUCTION OR MANUFACTURE

1. DAKOTA WIR & DESK

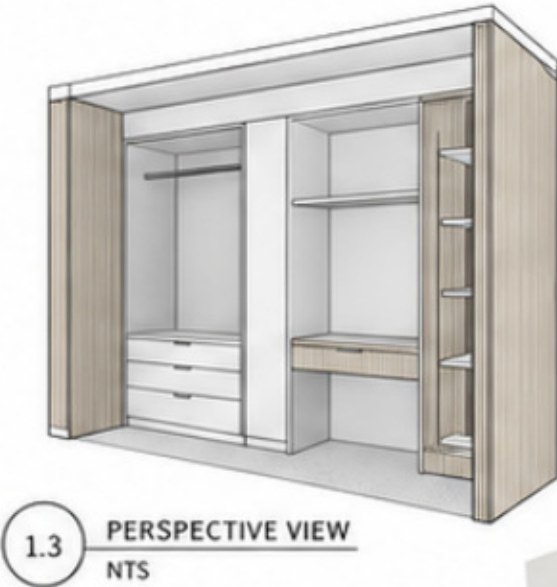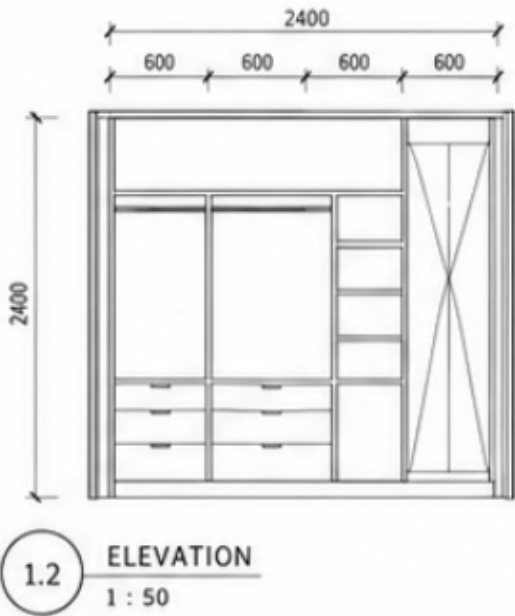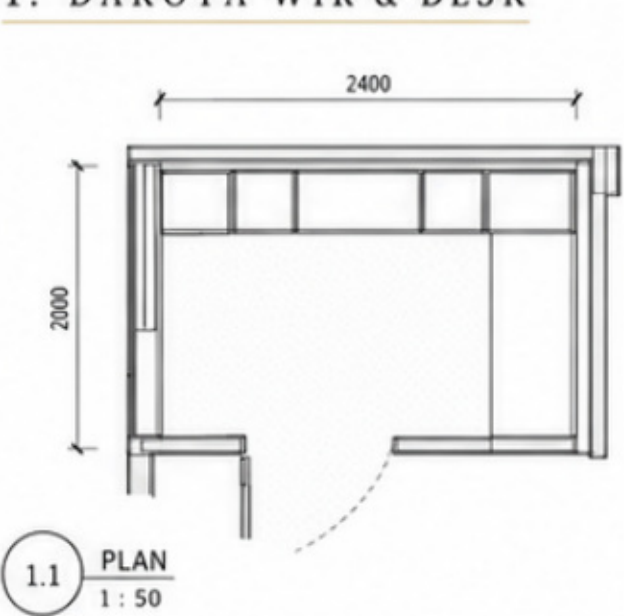

DAKOTA WIR & DESK

EXTERNAL FINISH

- Polytec Boston Oak Woodmatt.

INTERNAL FINISH

- Classic White melamine.



HANDLES

- Sharknose.
- Touch Handles Livorno Collection 320mm Matt Black to nominated fronts.

HARDWARE

- Hafele AltoSlim soft-close drawers.
- Hafele Ova wardrobe rail 801.90.342 black powder-coated aluminium.
- LED preparation over desk where shown.

2. HARRY ROBE

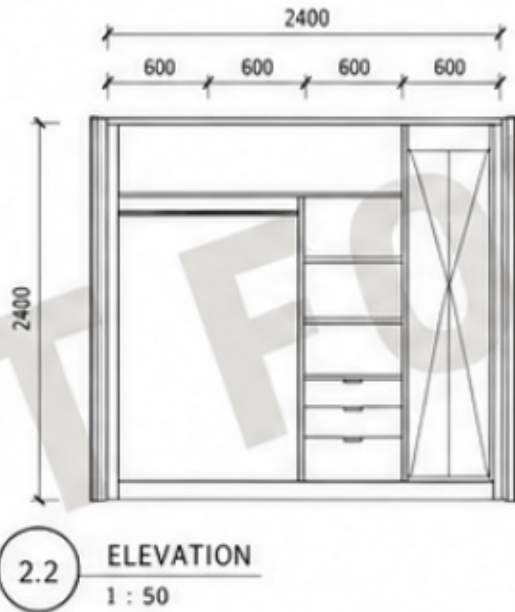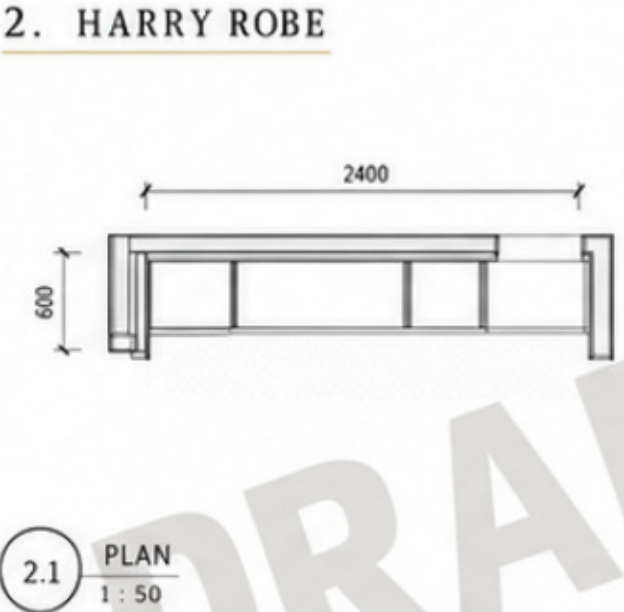

HARRY ROBE

FINISH

- White Melamine Board carcass and current allowance White Melamine fronts.
- Confirm exposed front finish before manufacture.



HANDLES

- Sharknose.

HARDWARE

- Hafele Ova wardrobe rail 801.90.342 black powder-coated aluminium.
- Removable rail where shown.
- Hafele AltoSlim soft-close internal drawers.

3. LINEN

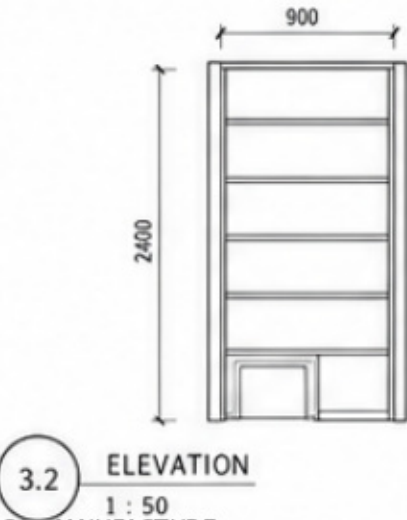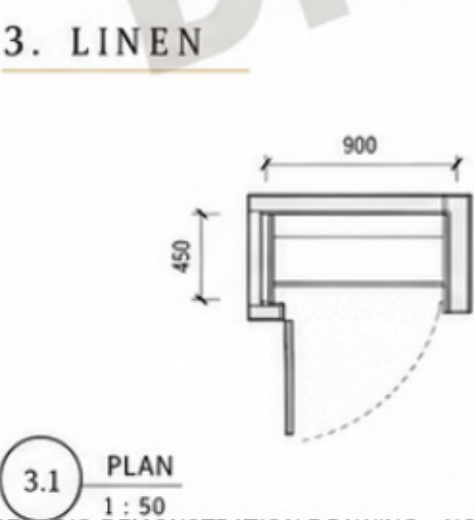

LINEN

FINISH

- White Melamine Board carcass and cabinetry.

HARDWARE

- Adjustable shelving.
- Robot vacuum recess/storage at base.
- Standard concealed soft-close hinges.

RFI

- No specific Linen handle nominated; current working assumption sharknose, confirm before release.

JOINERY SYSTEMS + AI

Shop drawings | Estimating | Workflow

Capability Sample

joinsolve.com.au

PROJECT INFORMATION

Project Name: AI Capability Sample

Location: Not Project Specific

Sheet Title: As Shown

Status: Demonstration Only

Revision: A


Date: 09/09/2026

Scale: As Shown @ A3


JOINERY FINISHES & HARDWARE NOTES

- All dimensions to be confirmed onsite prior to manufacture.
- Joinery to be manufactured in accordance with manufacturer's specifications and industry standards.
- Colours and finishes are indicative only and to be confirmed with client.
- Provide scribe fillers and closures as required.
- Refer to individual room schedules for specific hardware and finish details.
- Builders robe fit-out excluded from this package (Bed 4).

BATH 1 VANITY

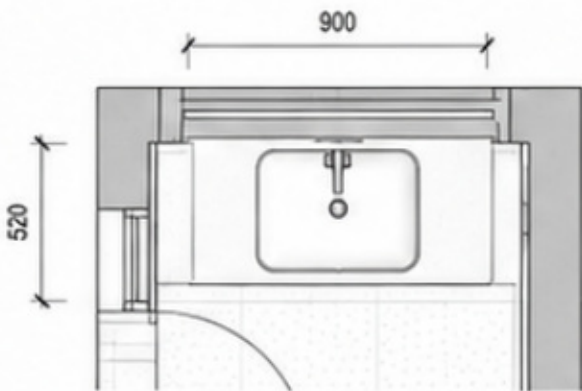

1 PLAN - BATH 1 VANITY
1 : 25

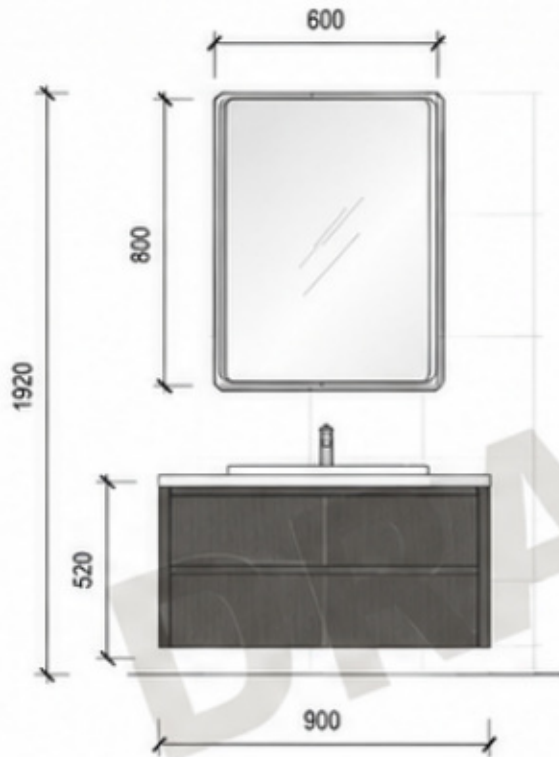

2 ELEVATION 1 - BATH 1 VANITY
1 : 25




3 PERSPECTIVE VIEW - BATH 1
NTS

BATH 1 VANITY - FINISHES & HARDWARE SCHEDULE


Cabinetry Finish:	TBC. No cabinetry finish specifically nominated. Current drawing basis Polytec Black Woodmatt to align with Bath 2 and Ensuites. Internal carcass Classic White melamine.
Hardware:	Floating vanity. Hafele AltoSlim soft-close drawer. Current handle basis sharknose, TBC. LED strip / preparation below vanity where shown.
Other Item:	Future Glass Calla Rectangle Mirror Cabinet MSCSQ03-B, Black, 600 x 800.

RFI: Confirm vanity cabinetry finish and handle before manufacture.

BATH 2 VANITY

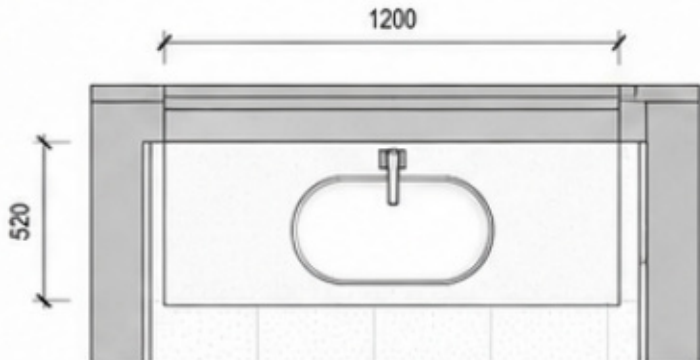

4 PLAN - BATH 2 VANITY
1 : 25

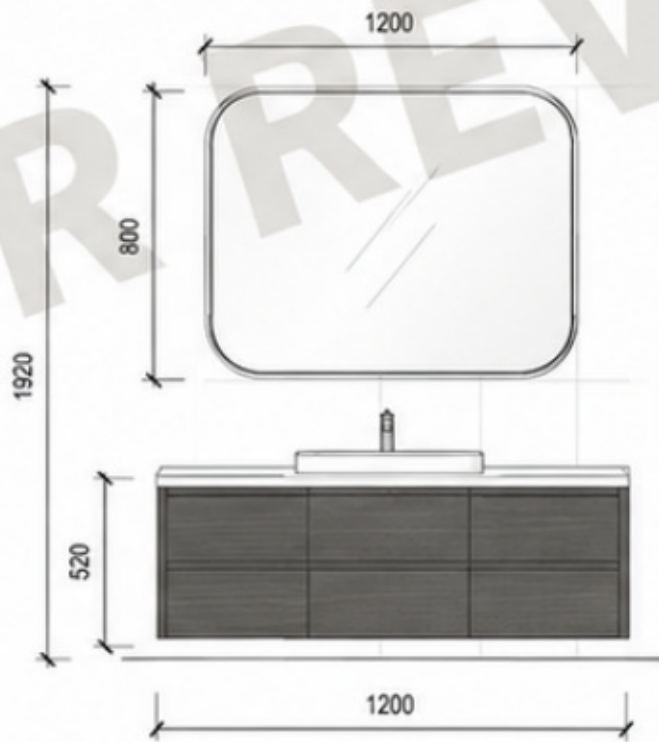

5 ELEVATION 1 - BATH 2 VANITY
1 : 25



6 PERSPECTIVE VIEW - BATH 2
NTS

BATH 2 VANITY - FINISHES & HARDWARE SCHEDULE

Cabinetry Finish:	Polytec Black Woodmatt. Internal carcass Classic White melamine.
Hardware:	3 x two-drawer vanity bays, 6 drawers total. Hafele AltoSlim soft-close drawers. Current handle basis sharknose. LED preparation below floating vanity where shown.


JOINERY SYSTEMS + AI

Shop drawings | Estimating | Workflow
Capability Sample
joinsolve.com.au

PROJECT INFORMATION

Project Name:	AI Capability Sample
Location:	Not Project Specific
Sheet Title:	As Shown
Status:	Demonstration Only
Revision:	A
Date:	09/09/2026
Scale:	As Shown @ A3

ENSUITE 1 VANITY

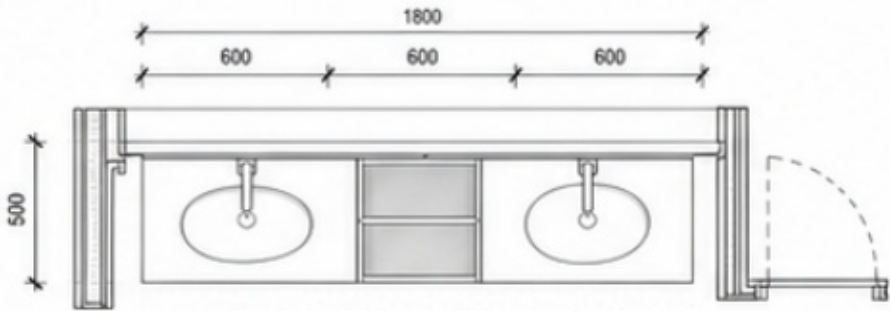

1 PLAN - ENSUITE 1 VANITY
1 : 20



2 ELEVATION - ENSUITE 1 VANITY
1 : 20



3 PERSPECTIVE VIEW - ENSUITE 1 VANITY
NTS

ENSUITE 1 VANITY SCHEDULE

FINISHES

- External: Polytec Black Woodmatt.
- Internal carcass: Classic White melamine.


HARDWARE / SPECIALS

- 2 x two-drawer vanity bays with centre open shelving.
- Hafele AltoSlim soft-close drawers.
- Current handle basis sharknose.
- LED preparation below vanity where shown.


OTHER ITEMS

- Future Glass Twin Nia Pill Mirror Cabinet TWIN-MSCP01-B, Black, 960 x 560.

ENSUITE 2 VANITY

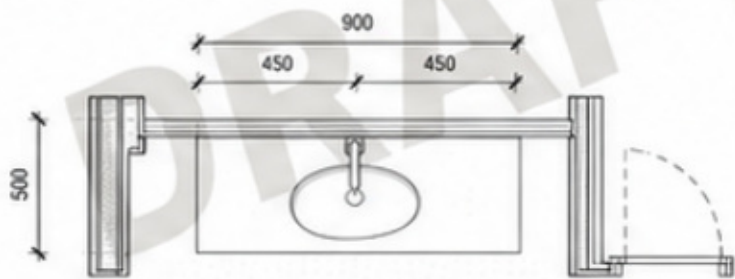

4 PLAN - ENSUITE 2 VANITY
1 : 20

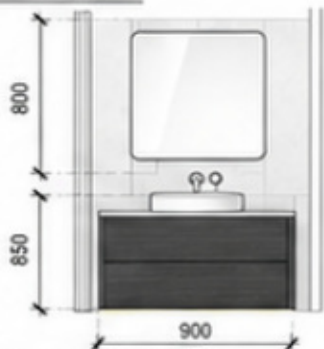

5 ELEVATION - ENSUITE 2 VANITY
1 : 20



6 PERSPECTIVE VIEW - ENSUITE 2 VANITY
NTS

ENSUITE 2 VANITY SCHEDULE

FINISHES

- External: Polytec Black Woodmatt.
- Internal carcass: Classic White melamine.

HARDWARE / SPECIALS

- 2 x two-drawer vanity bays.
- Hafele AltoSlim soft-close drawers.
- Current handle basis sharknose.
- LED preparation below vanity where shown.

OTHER ITEMS

- Future Glass Calla Rectangle Mirror Cabinet MSCSQ03-B, Black, 600 x 800.

JOINERY SYSTEMS + AI

Shop drawings | Estimating | Workflow
Capability Sample
joinsolve.com.au

PROJECT INFORMATION

Project Name:	AI Capability Sample
Location:	Not Project Specific
Sheet Title:	As Shown
Status:	Demonstration Only
Revision:	A
Date:	09/09/2026
Scale:	As Shown @ A3
Scale:	As Shown @ A3

GENERAL NOTES

- Internal carcasses 16mm Classic White melamine.
- Drawings to be read in conjunction with architectural documentation and specifications.
- All dimensions are nominal and to be checked on site prior to manufacture.
- Joinery to be manufactured and installed in accordance with current Australian Standards and manufacturer specifications.
- Services (plumbing, electrical, lighting) to be coordinated on site with relevant trades.
- LED lighting shown is indicative. Final location and switching to be confirmed on site.
- Mirror cabinets by others. Allow for required fixing and clearance.
- All finishes to be confirmed with client prior to production.

CLIENT APPROVAL

Name: _____
Signature: _____
Date: ____/____/____

ALFRESCO JOINERY AND BED 1 FEATURE WALL

AI JOINERY DRAWING CAPABILITY SAMPLE | GENERIC DEMONSTRATION SET

AI-ASSISTED JOINERY DOCUMENTATION
DEMONSTRATION ONLY

JOINSOLVE

JOINERY SYSTEMS + AI

Shop drawings | Estimating | Workflow
Capability Sample
joinsolve.com.au

PROJECT INFORMATION

Project Name:	AI Capability Sample
Location:	Not Project Specific
Sheet Title:	As Shown
Status:	Demonstration Only
Revision:	A
Date:	09/09/2026
Scale:	As Shown @ A3


ALFRESCO JOINERY SCHEDULE

- EXTERNAL FINISHES**
- Laminex Black AbsoluteMatte Compact Laminate.
- INTERNAL FINISHES**
- Internal carcasses Nover Black PVC laminated board.
- BUILDER ITEMS**
- Formed concrete benchtop and waterfall ends by builder.
- HANDLES / OPENING**
- No cabinetry handle nominated; current working basis sharknose to suit project language.
- HARDWARE / APPLIANCES**
- Hafele AltoSlim soft-close 3 drawer bank.
 - Concealed soft-close hinges suitable for external cabinetry specification.
 - Bar fridge cavity to Schmick SK118R-B.
 - BBQ opening to BeefEater BSH158SA.
 - Sink to Abey FRA540T15.
- RFIs**
- Confirm alfresco cabinetry handle/opening method before manufacture.


BED 1 FEATURE WALL SCHEDULE

- FINISH**
- Laminex Surround Batten 25, product/code PR3, MDF.
- DIMENSIONS**
- Approx. wall panel area based on drawings: 5290 x 1200.
- COLOUR / PAINT**
- Paint/colour to internal wall finish drawings.


1 ALFRESCO CABINETRY

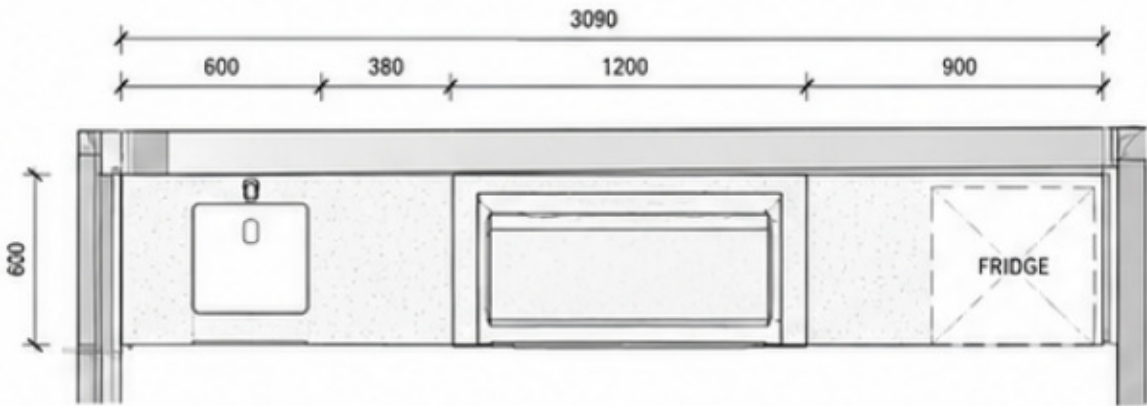

1.1 PLAN - ALFRESCO CABINETRY 1 : 25

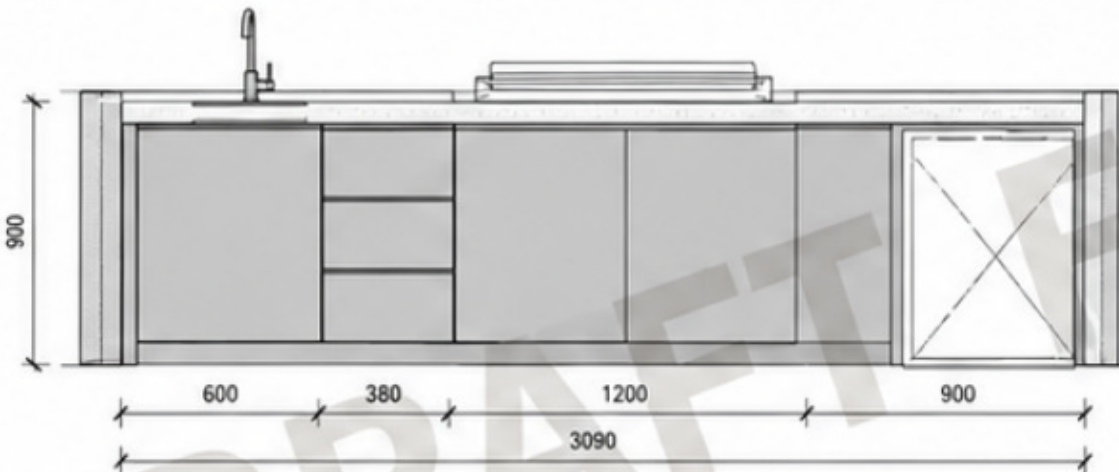


1.2 ELEVATION - ALFRESCO CABINETRY 1 : 25

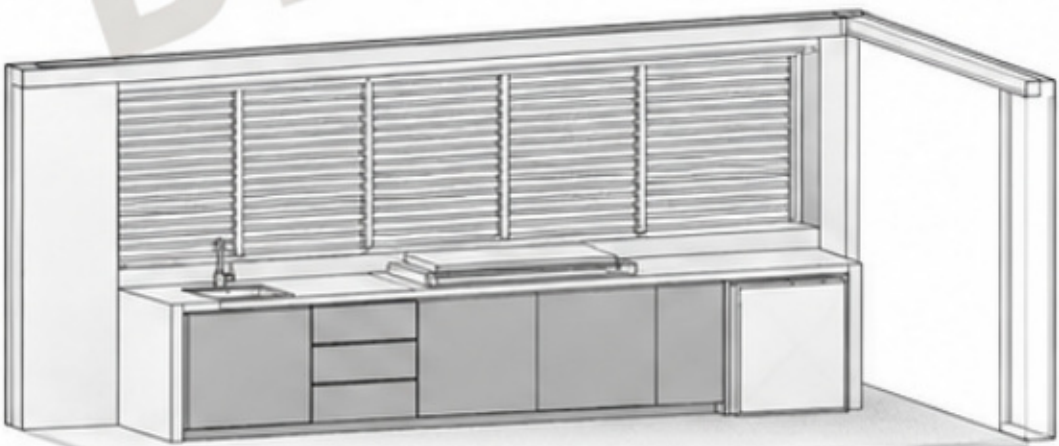


1.3 PERSPECTIVE VIEW - ALFRESCO CABINETRY 1 : 25

GENERIC DEMONSTRATION DRAWING - NOT FOR CONSTRUCTION OR MANUFACTURE


2 BED 1 IWF FEATURE WALL

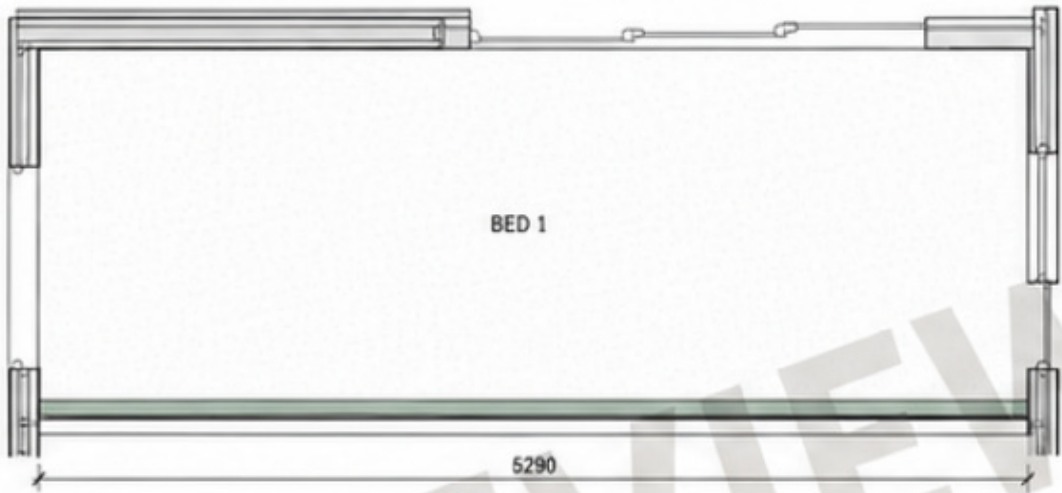

2.1 PLAN - BED 1 IWF 1 : 25

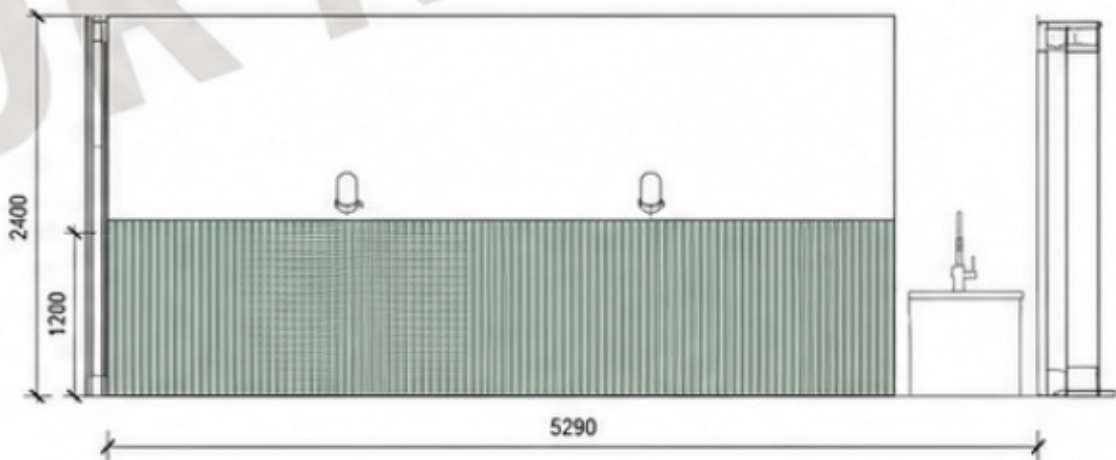

2.2 ELEVATION - BED 1 IWF 1 : 25

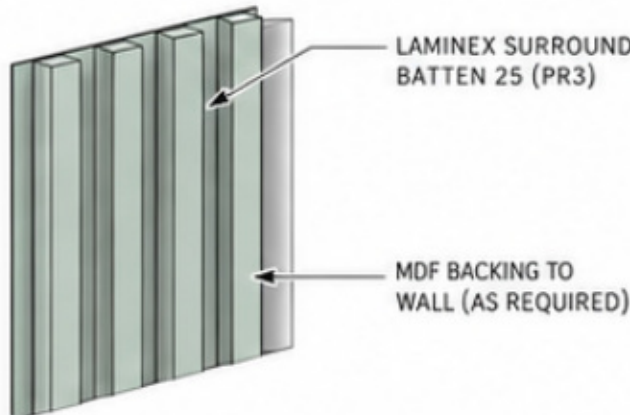

2.3 FEATURE WALL DETAIL 1 : 5